


ABYSSINIA ENGINEERING ACADEMY
0911890392
ADDIS ABABA, ETHIOPIA

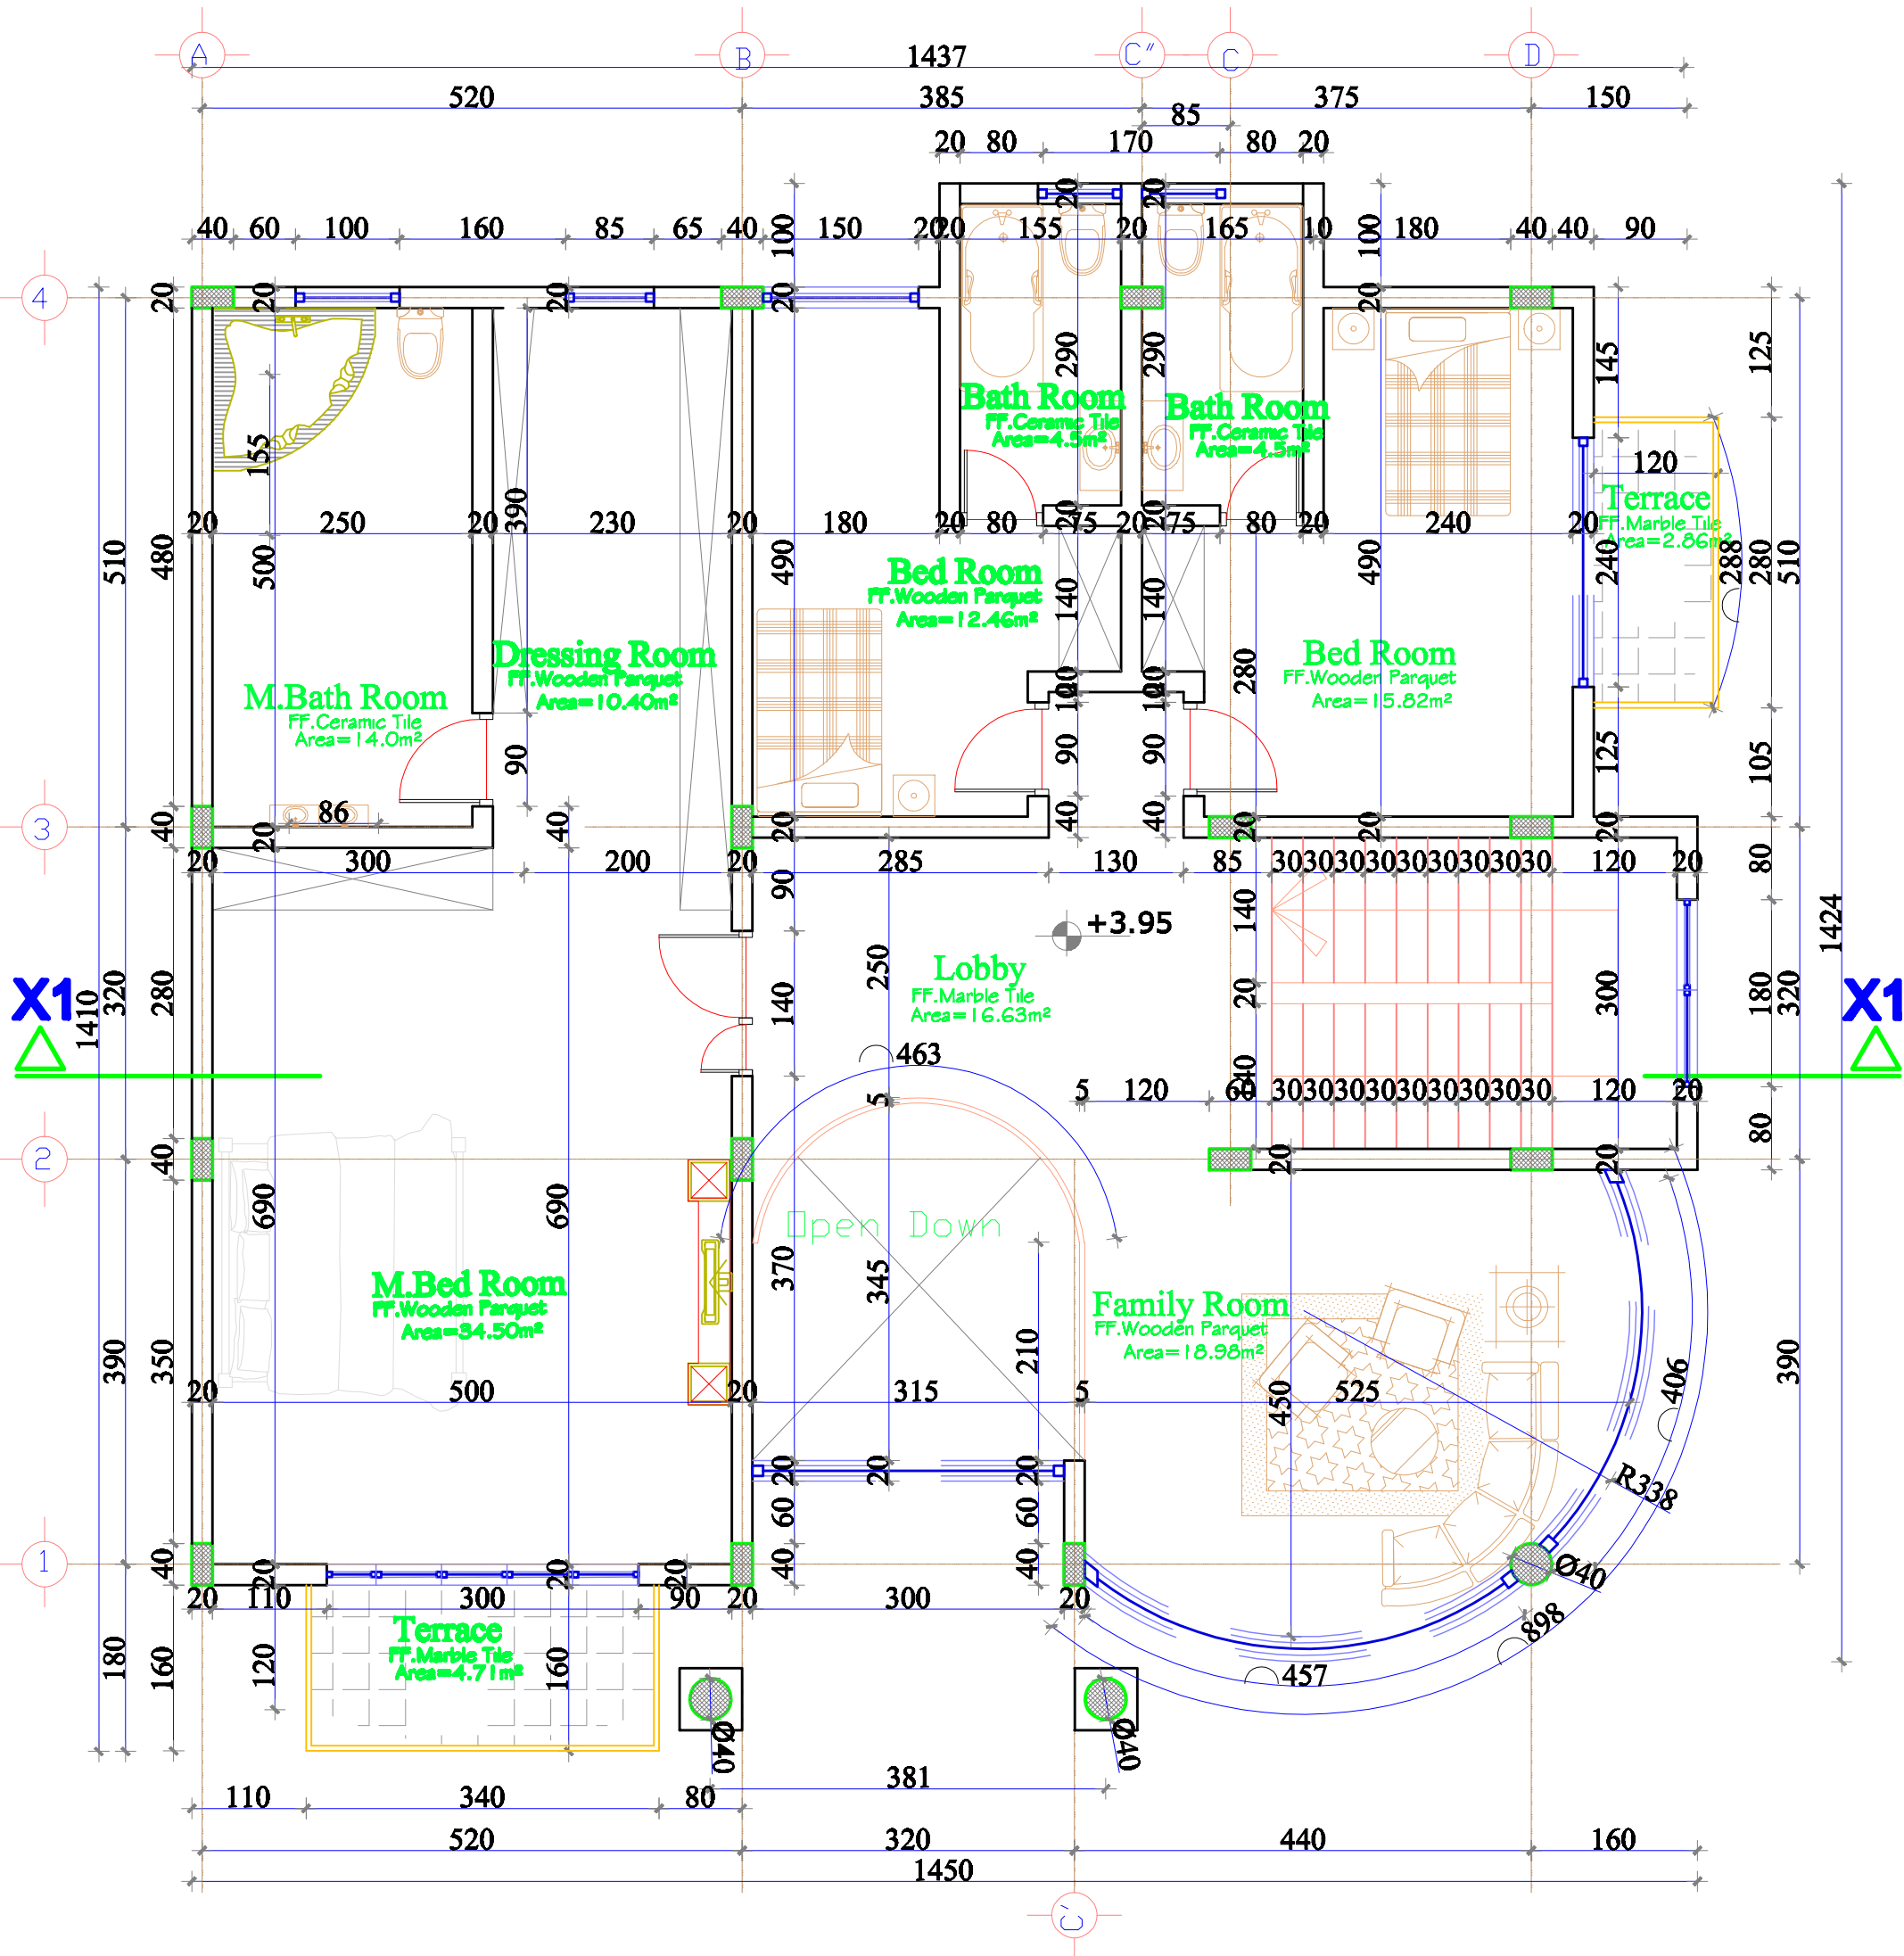

FIRST FLOOR PLAN SCALE 1:50

Floor Area = 183m²