


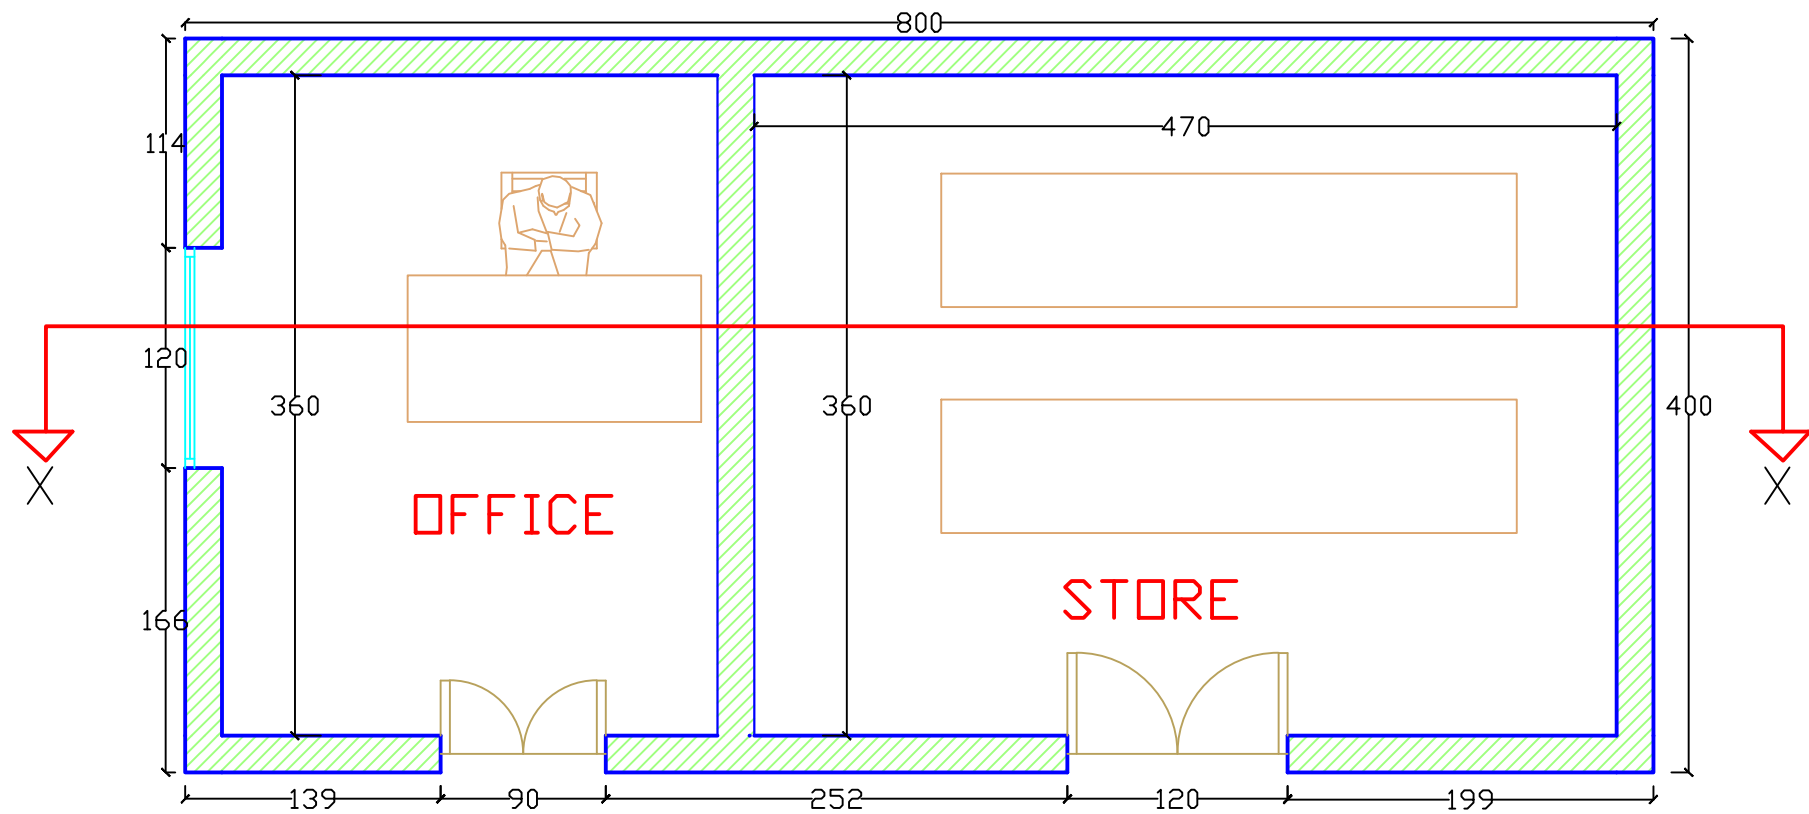

floor plan
scale:- 1:50